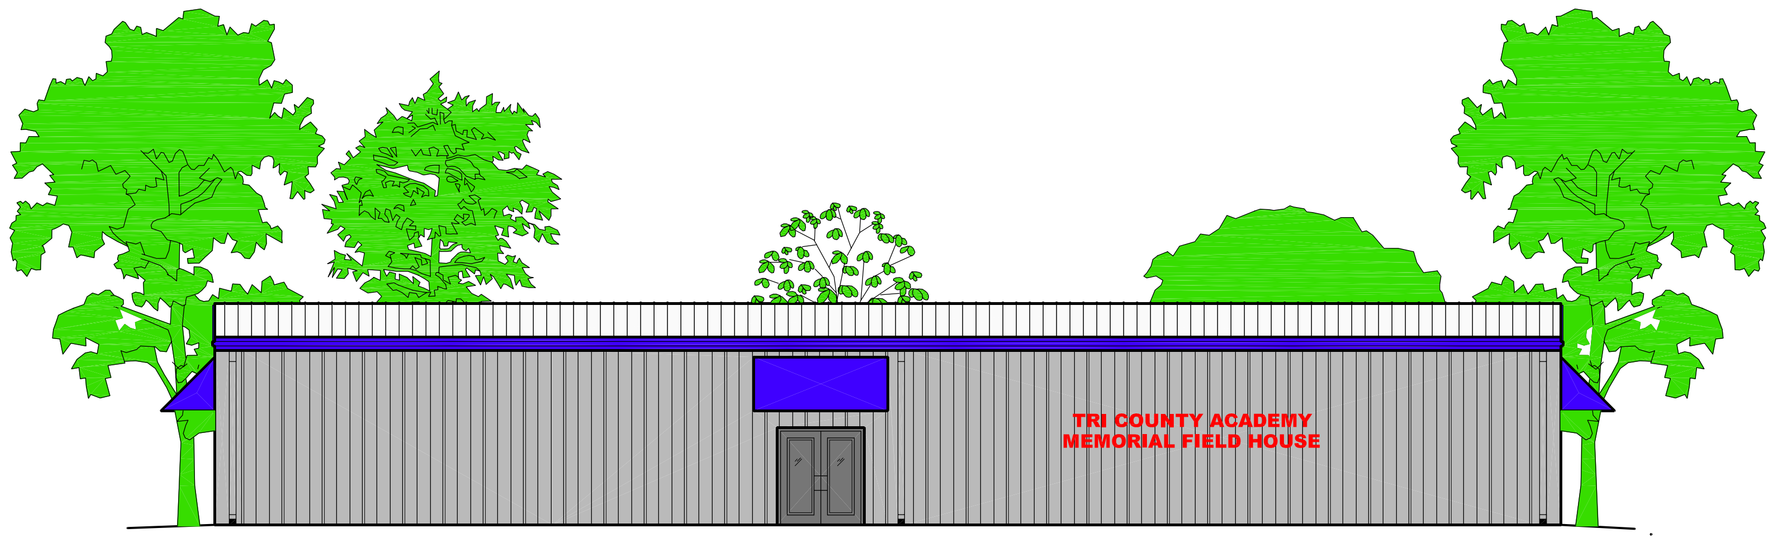

1/A1 **WEST ELEVATION**

SCALE: 1/8"=1'-0"

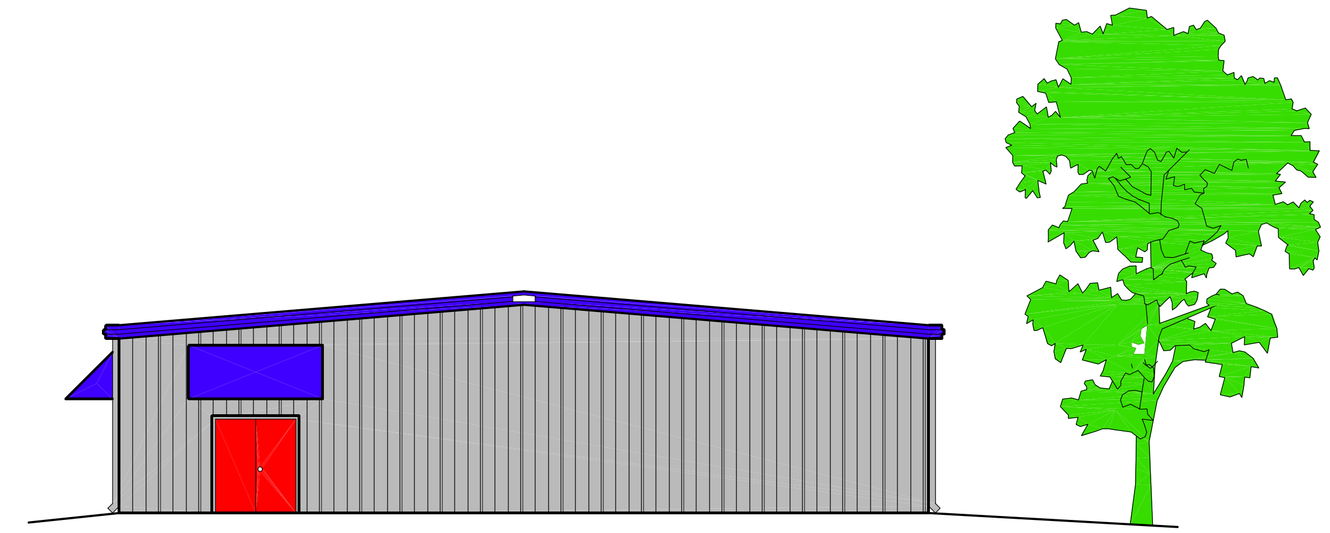

4/A1 **SOUTH ELEVATION**

SCALE: 1/8"=1'-0"

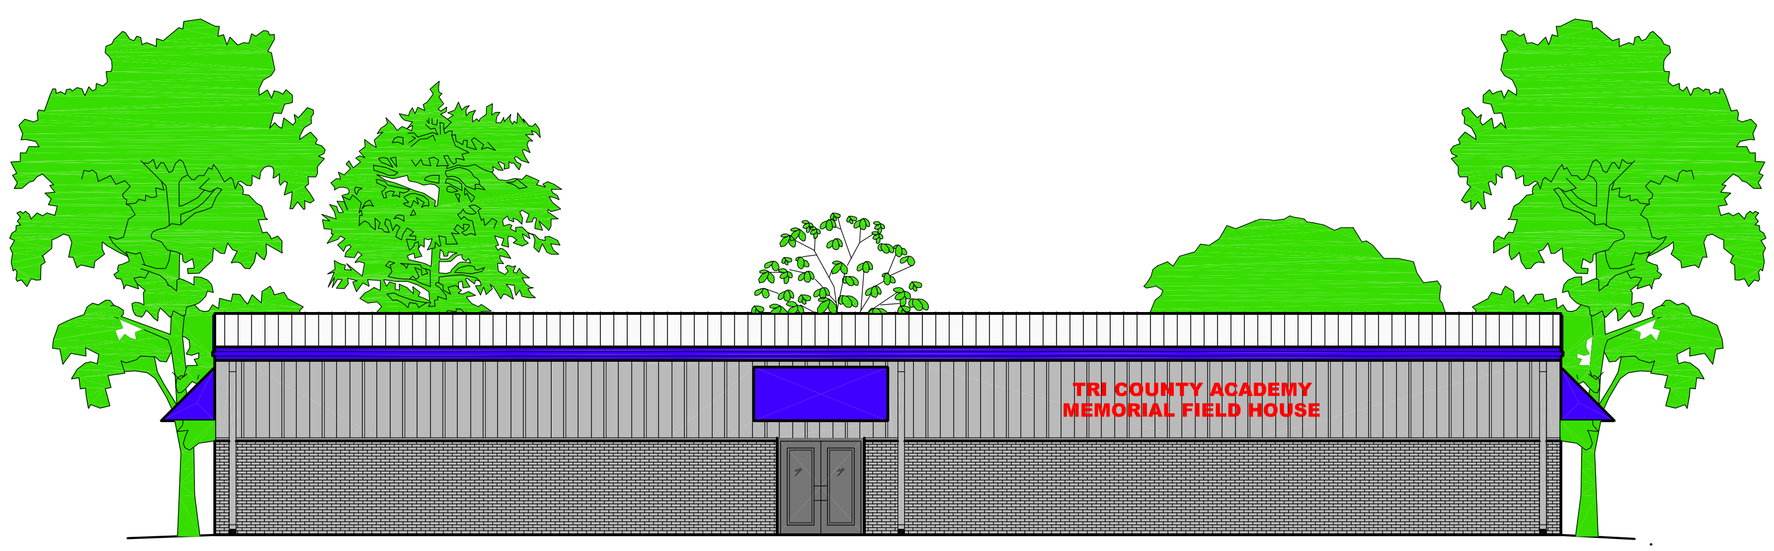

1/A1 **WEST ELEVATION**

SCALE: 1/8"=1'-0"

VENTURE SOUTH
CONSTRUCTION COMPANY
P.O. BOX 16549
JACKSON, MS 39236-6549
601-368-9407 / 601-368-9107 FAX

NEW BUILDING FOR:

TRI COUNTY ACADEMY

Flora, Mississippi

DRAWN BY: T. BOURG	DATE: 15 JULY '08
CHECKED	DATE:
JOB NO.	FILE NO.

SHEET NO. **R1**

SCALE: AS SHOWN

REV	DATE	DESCRIPTION	CKD